


# GREENFIELD AVENUE

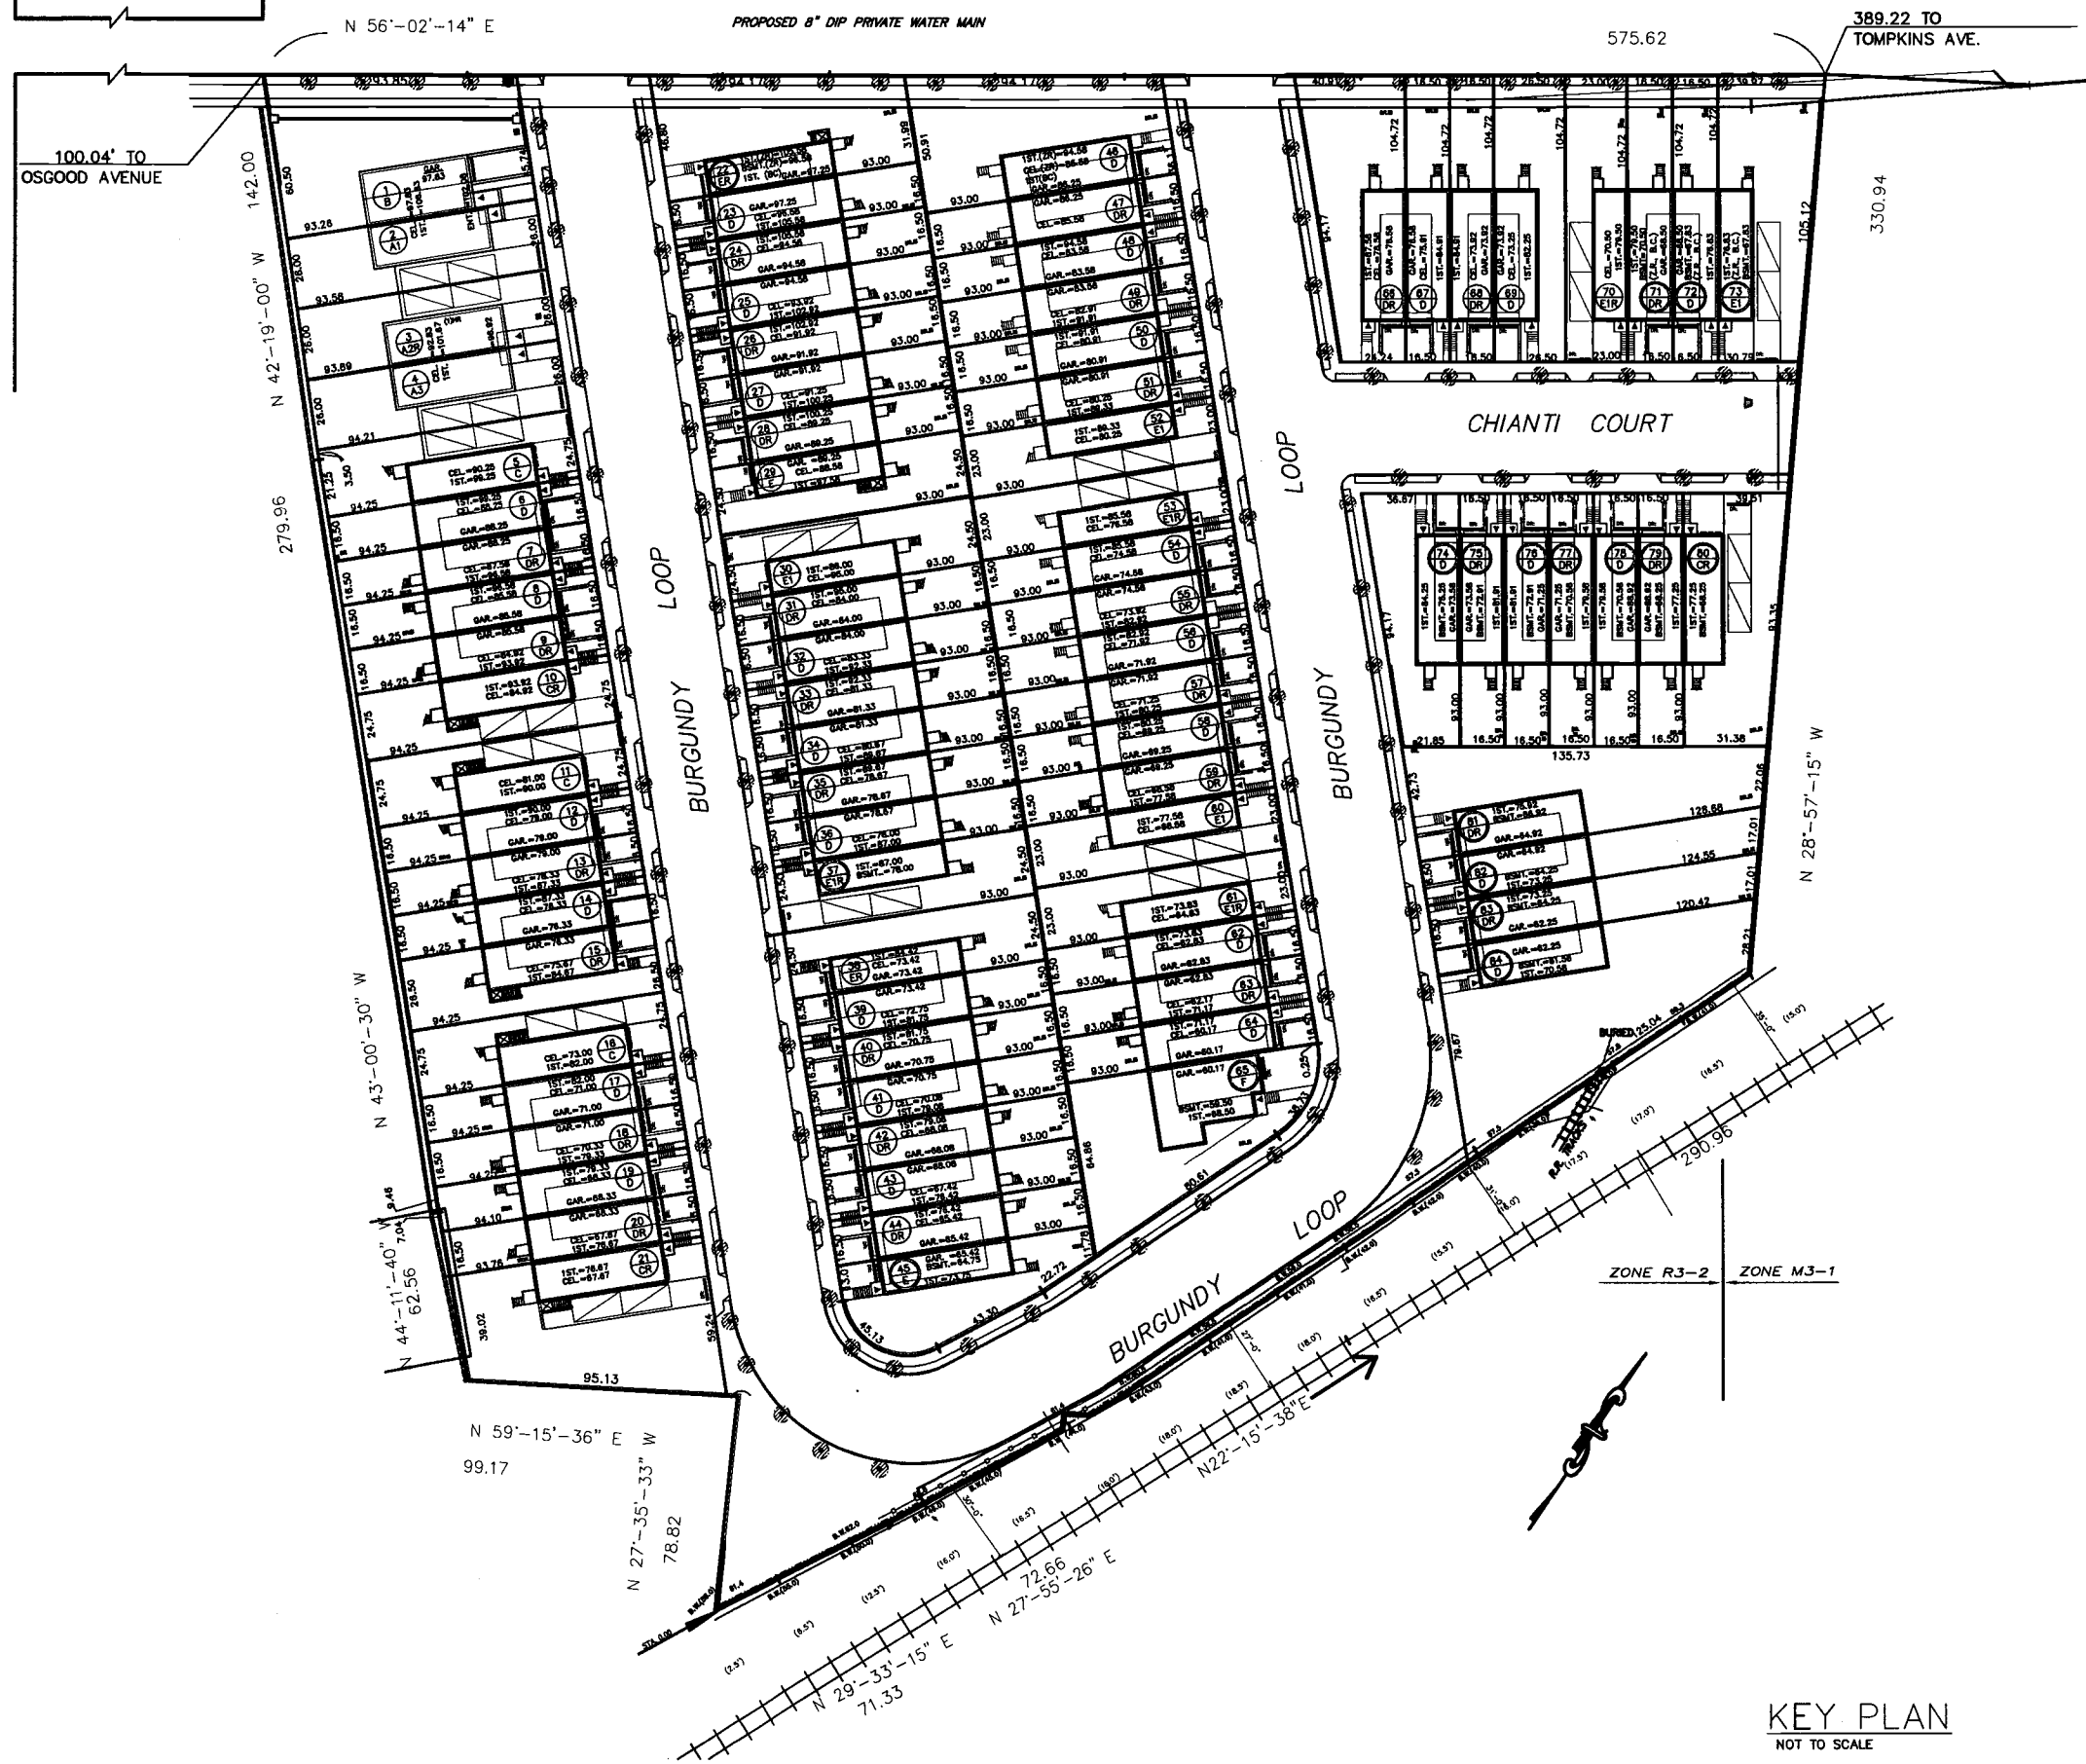

KEY PLAN  
NOT TO SCALE



## ZD1 Zoning Diagram

Must be typewritten.



Submitted to resolve objections stated in a notice of intent to revoke issued pursuant to rule 101-15.

☐ Yes ☒ No

### Location Information

House No(s) 25  
Street Name CHIANTI COURT  
Borough Staten Island  
Block 2873  
Lot 110  
BIN

Falsification of any statement is a misdemeanor and is punishable by a fine or imprisonment, or both. It is unlawful to give to a city employee, or for a city employee to accept, any benefit, monetary or otherwise, either as a gratuity for properly performing the job or in exchange for special consideration. Violation is punishable by imprisonment or fine or both. I understand that if I am found after hearing to have knowingly or negligently falsified or allowed to be falsified any certificate, form, signed statement, application, report or certification of the correction of a violation required under the provisions of this code or of a rule of any agency, I may be barred from filing further applications or documents with the Department.

Name (please print)

RICHARD L. MOSS

Signature

Date



P.E. / R.A. Seal (apply seal, then sign and date over seal)

### Internal Use Only

BIS Doc #

PLAN EXAMINER SIGN AND DATE