



ZD1 Zoning Diagram  
Must be typewritten.

540196214

✓ Orient and affix BIS  
job number label here

Submitted to resolve objections stated in a  
notice of intent to revoke issued pursuant to  
rule 101-15.

Yes No

Location Information


House No(s) 83  
Street Name CODDINGTON AVENUE  
  
Borough STATEN ISLAND  
Block 4221  
Lot 28  
BIN 5174862

Falsification of any statement is a misdemeanor  
and is punishable by a fine or imprisonment, or  
both. It is unlawful to give to a city employee, or  
for a city employee to accept, any benefit,  
monetary or otherwise, either as a gratuity for  
properly performing the job or in exchange for  
special consideration. Violation is punishable by  
imprisonment or fine or both. I understand that if  
I am found after hearing to have knowingly or  
negligently falsified or allowed to be falsified any  
certificate, form, signed statement, application,  
report or certification of the correction of a viola-  
tion required under the provisions of this code or  
of a rule of any agency, I may be barred from  
filing further applications or documents with the  
Department.

Name (please print)  
PETER J. CALVANO P.E.  
Signature Date  
03-08-21  
P.E. / R.A. Seal (apply seal, then sign and date over  
seal)

Internal Use Only  
BIS Doc #  
PLAN EXAMINER SIGN AND DATE

ZONING LOT EXHIBIT III LAND DOC. # 800011

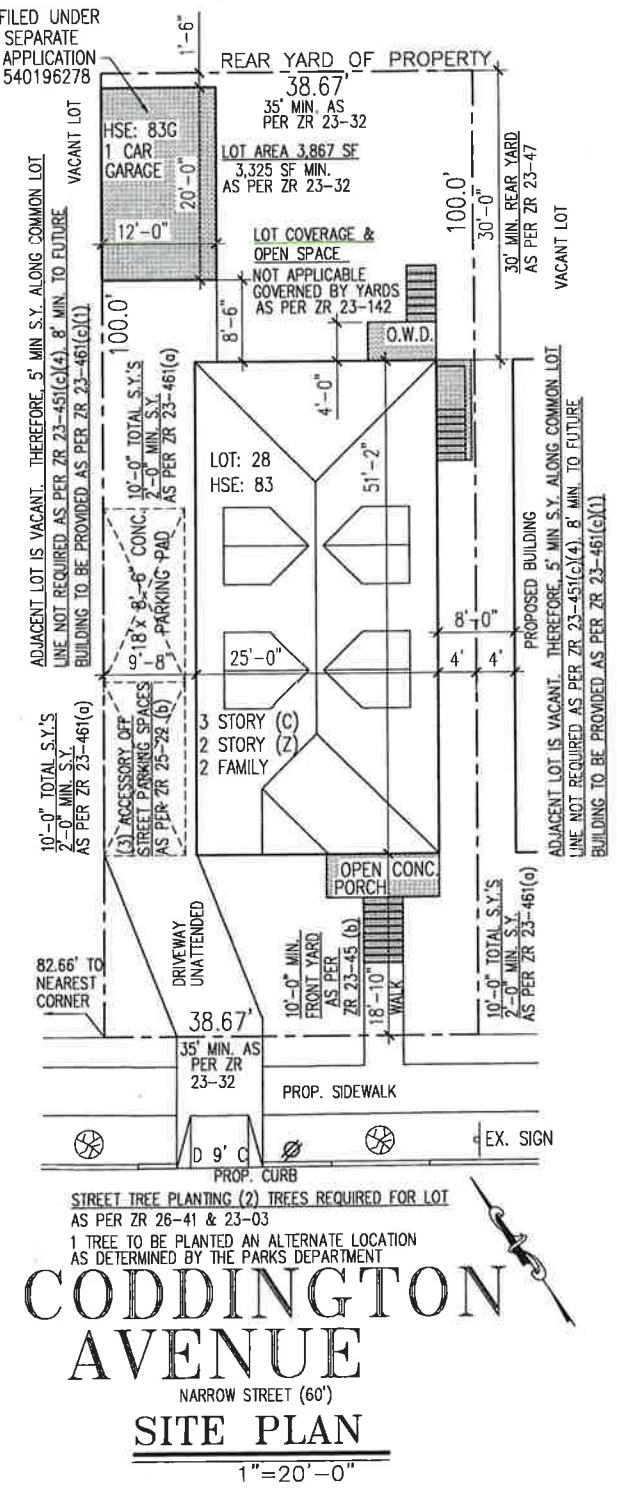

LEGEND

- R3-X INSIDE FIRE DISTRICT
- PROPOSED BUILDING
- EXISTING BUILDING
- PERMITTED OBSTRUCTION
- ZONING LOT LINE
- RIDGE LINE
- NEW TREE TO BE PLANTED
- EXISTING TREE TO REMAIN

SECTION DIAGRAMS  
N.T.S.

